FRANCK MULLER

AETERNITAS TOWER

BY LONDON GATE

2 BEDROOM

SUITE 7-01

SUITE AREA	144.89 SQ.M	1559.58 SQ.FT
TERRACE AREA	6.26 SQ.M	67.38 SQ.FT
TOTAL AREA	151.15 SQ.M	1626.96 SQ.FT

KEY PLAN

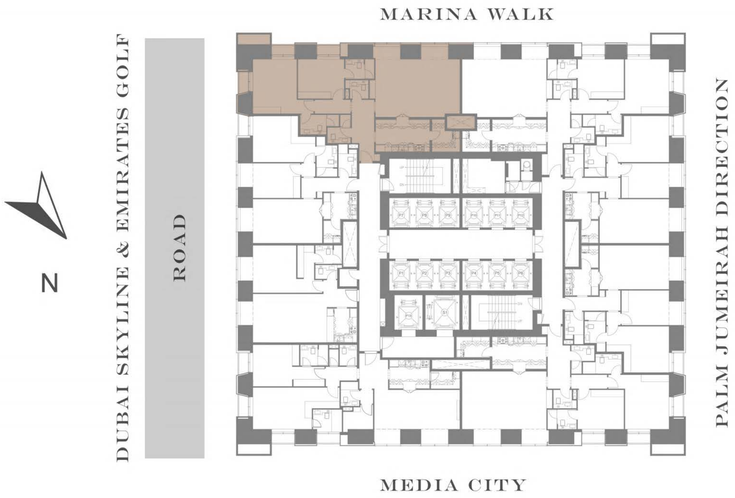

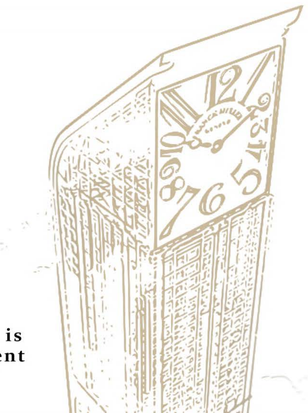

FLOOR PLANS. All dimensions are in imperial and metric, and measured from finish to finish excluding construction tolerances. 2. All materials, dimensions, and drawings are approximate only. 3. Information is subject to change without notice, at developer's absolute discretion. 4. Actual area may vary from the stated area. 5. Drawings not to scale. 6. All images used are for illustrative purposes only and do not represent the actual size, features, specifications, fittings, and furnishings. 7. The developer reserves the right to make revisions / alterations, at it's absolute discretion, without any liability whatsoever.

FRANCK MULLER

AETERNITAS TOWER

BY LONDON GATE

2 BEDROOM

SUITE 7-02

SUITE AREA	97.42 SQ.M	1048.62 SQ.FT
TERRACE AREA	1.87 SQ.M	20.12 SQ.FT
TOTAL AREA	99.29 SQ.M	1068.74 SQ.FT

KEY PLAN

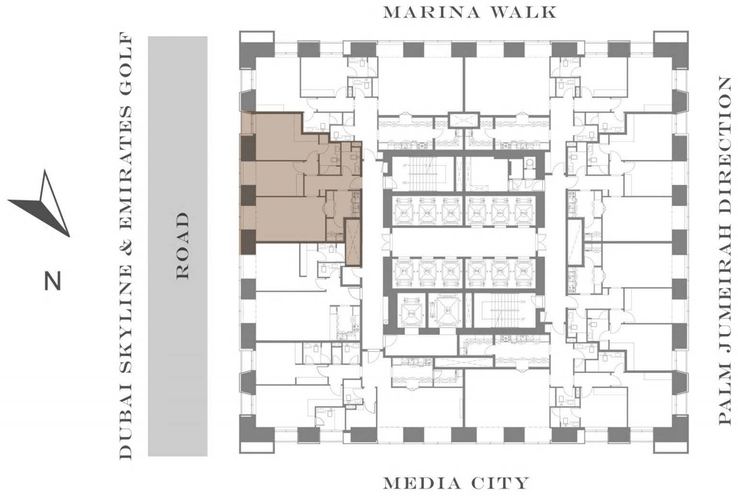

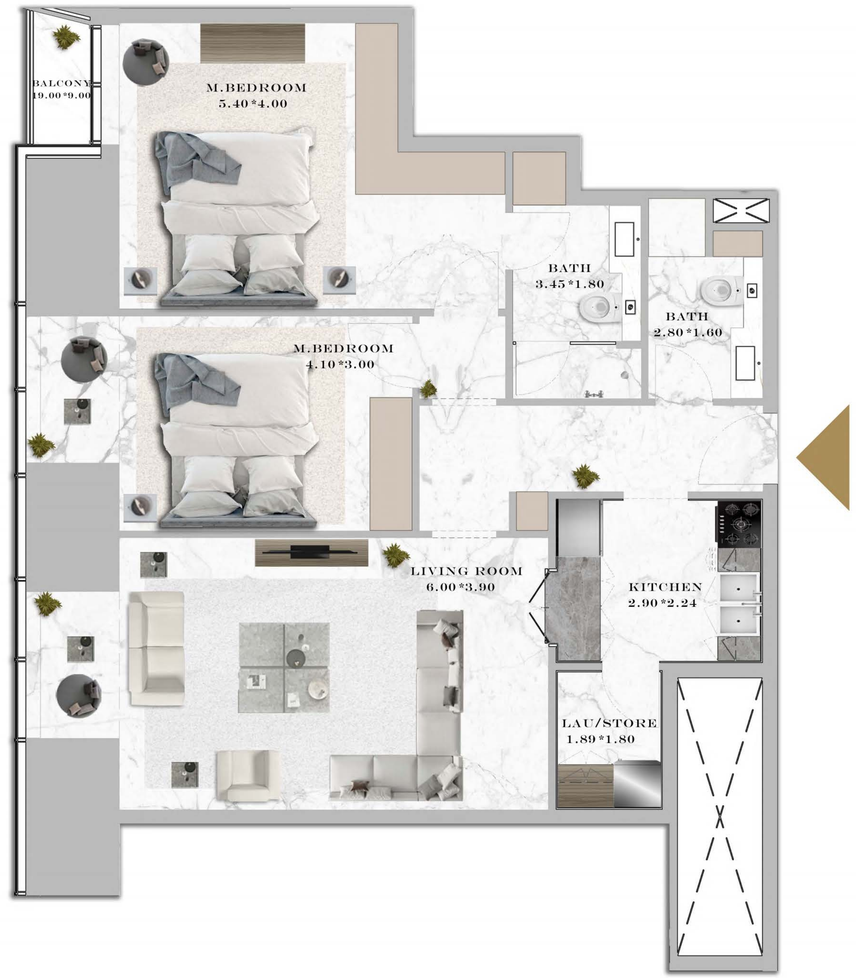

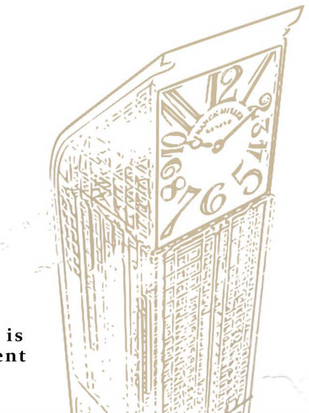

FLOOR PLANS. All dimensions are in imperial and metric, and measured from finish to finish excluding construction tolerances. 2. All materials, dimensions, and drawings are approximate only. 3. Information is subject to change without notice, at developer's absolute discretion. 4. Actual area may vary from the stated area. 5. Drawings not to scale. 6. All images used are for illustrative purposes only and do not represent the actual size, features, specifications, fittings, and furnishings. 7. The developer reserves the right to make revisions / alterations, at it's absolute discretion, without any liability whatsoever.

FRANCK MULLER

AETERNITAS TOWER

BY LONDON GATE

1 BEDROOM

SUITE 7-03

SUITE AREA	81.3 SQ.M	875.10 SQ.FT
TERRACE AREA	0.00 SQ.M	0.00 SQ.FT
TOTAL AREA	81.3 SQ.M	875.10 SQ.FT

KEY PLAN

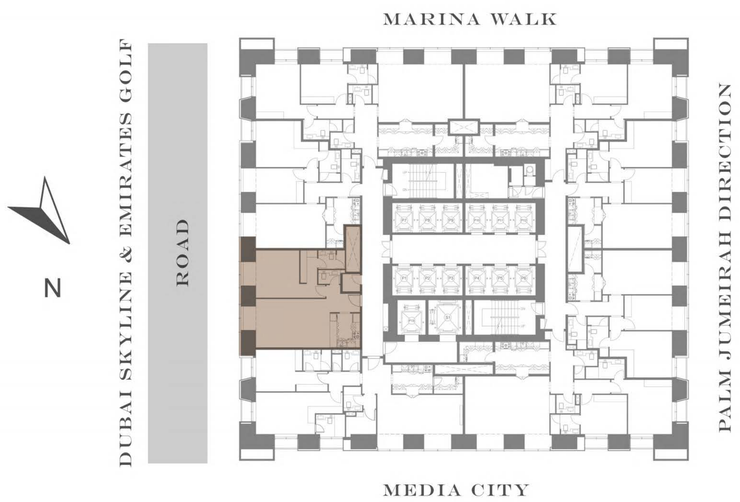

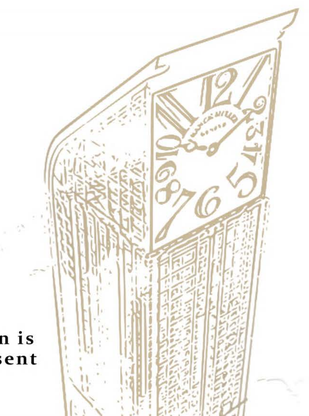

FLOOR PLANS. All dimensions are in imperial and metric, and measured from finish to finish excluding construction tolerances. 2. All materials, dimensions, and drawings are approximate only. 3. Information is subject to change without notice, at developer's absolute discretion. 4. Actual area may vary from the stated area. 5. Drawings not to scale. 6. All images used are for illustrative purposes only and do not represent the actual size, features, specifications, fittings, and furnishings. 7. The developer reserves the right to make revisions / alterations, at it's absolute discretion, without any liability whatsoever.

FRANCK MULLER

AETERNITAS TOWER

BY LONDON GATE

2 BEDROOM

SUITE 7-04

SUITE AREA	137.5 SQ.M	1480.03 SQ.FT
TERRACE AREA	7.96 SQ.M	85.68 SQ.FT
TOTAL AREA	145.46 SQ.M	1565.71 SQ.FT

KEY PLAN

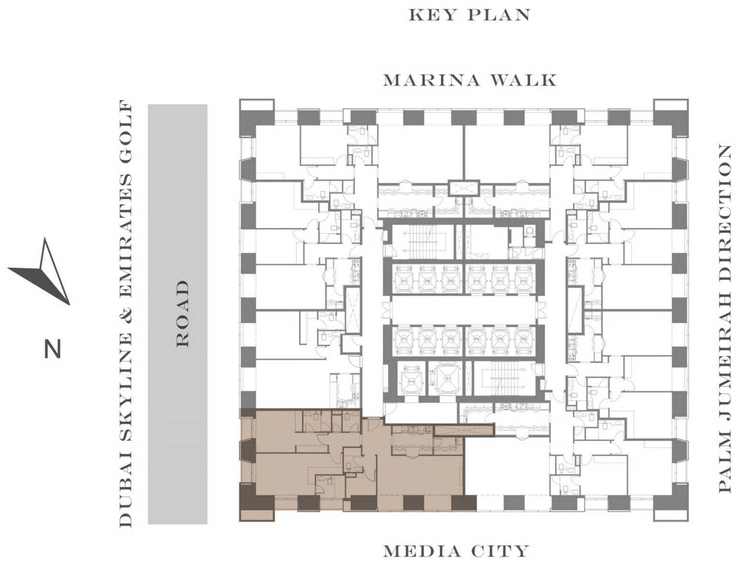

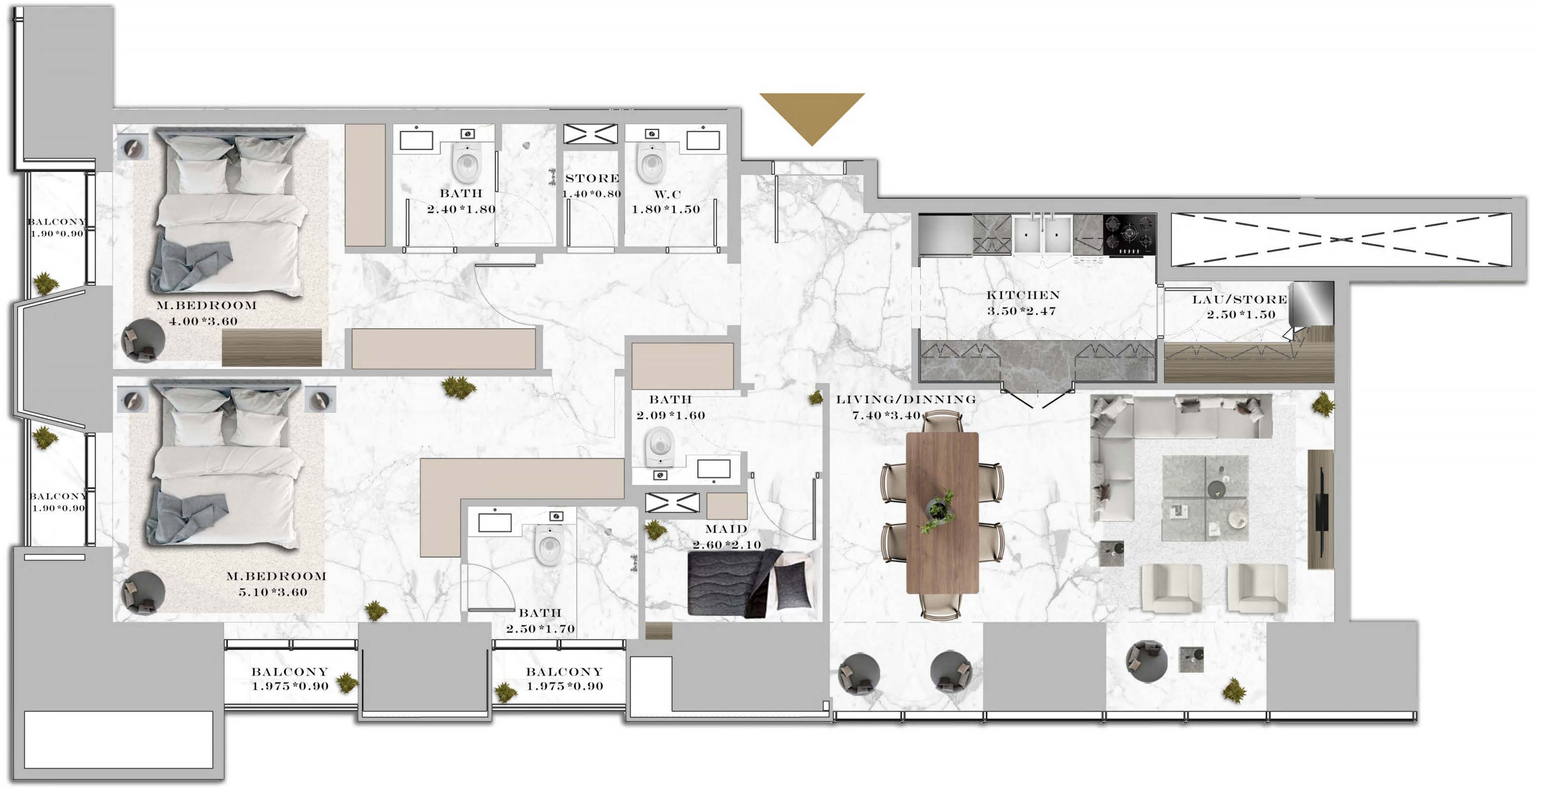

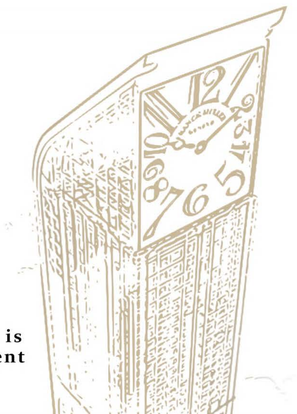

FLOOR PLANS. All dimensions are in imperial and metric, and measured from finish to finish excluding construction tolerances. 2. All materials, dimensions, and drawings are approximate only. 3. Information is subject to change without notice, at developer's absolute discretion. 4. Actual area may vary from the stated area. 5. Drawings not to scale. 6. All images used are for illustrative purposes only and do not represent the actual size, features, specifications, fittings, and furnishings. 7. The developer reserves the right to make revisions / alterations, at it's absolute discretion, without any liability whatsoever.

FRANCK MULLER

AETERNITAS TOWER

BY LONDON GATE

2 BEDROOM

SUITE 7-05

SUITE AREA	145.31 SQ.M	1564.10 SQ.FT
TERRACE AREA	6.26 SQ.M	67.38 SQ.FT
TOTAL AREA	151.57 SQ.M	1631.48 SQ.FT

KEY PLAN

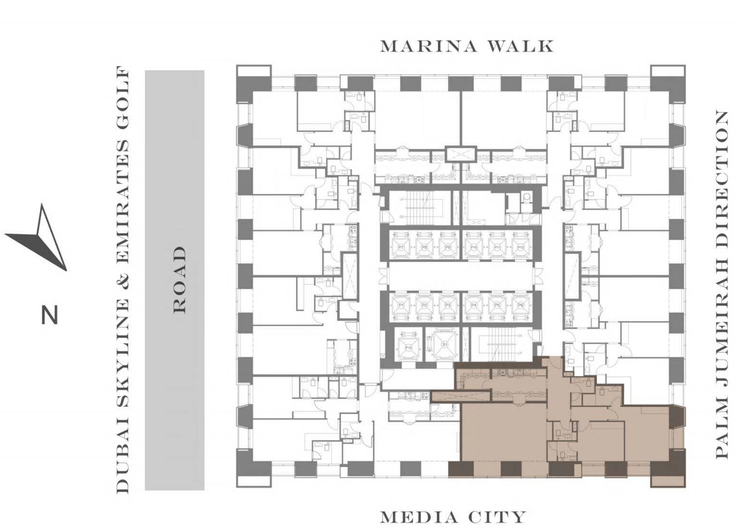

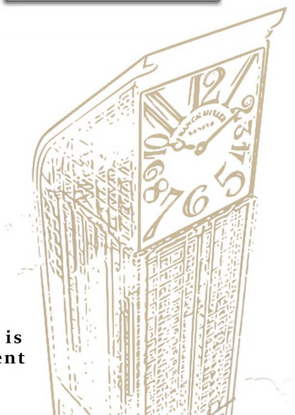

FLOOR PLANS. All dimensions are in imperial and metric, and measured from finish to finish excluding construction tolerances. 2. All materials, dimensions, and drawings are approximate only. 3. Information is subject to change without notice, at developer's absolute discretion. 4. Actual area may vary from the stated area. 5. Drawings not to scale. 6. All images used are for illustrative purposes only and do not represent the actual size, features, specifications, fittings, and furnishings. 7. The developer reserves the right to make revisions / alterations, at it's absolute discretion, without any liability whatsoever.

FRANCK MULLER

AETERNITAS TOWER

BY LONDON GATE

2 BEDROOM

SUITE 7-06

SUITE AREA	97.42 SQ.M	1048.62 SQ.FT
TERRACE AREA	1.87 SQ.M	20.12 SQ.FT
TOTAL AREA	99.29 SQ.M	1068.74 SQ.FT

KEY PLAN

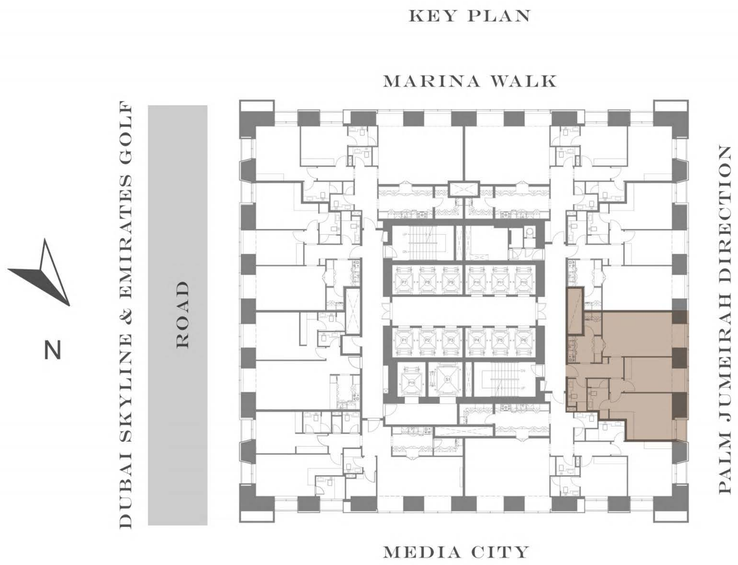

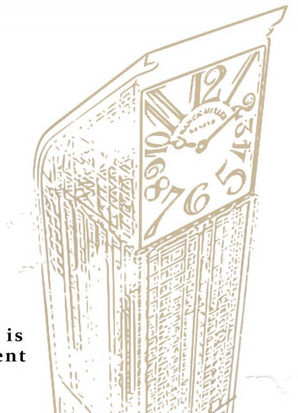

FLOOR PLANS. All dimensions are in imperial and metric, and measured from finish to finish excluding construction tolerances. 2. All materials, dimensions, and drawings are approximate only. 3. Information is subject to change without notice, at developer's absolute discretion. 4. Actual area may vary from the stated area. 5. Drawings not to scale. 6. All images used are for illustrative purposes only and do not represent the actual size, features, specifications, fittings, and furnishings. 7. The developer reserves the right to make revisions / alterations, at it's absolute discretion, without any liability whatsoever.

FRANCK MULLER

AETERNITAS TOWER

BY LONDON GATE

2 BEDROOM

SUITE 7-07

SUITE AREA	97.42 SQ.M	1048.62 SQ.FT
TERRACE AREA	1.87 SQ.M	20.12 SQ.FT
TOTAL AREA	99.29 SQ.M	1068.74 SQ.FT

KEY PLAN

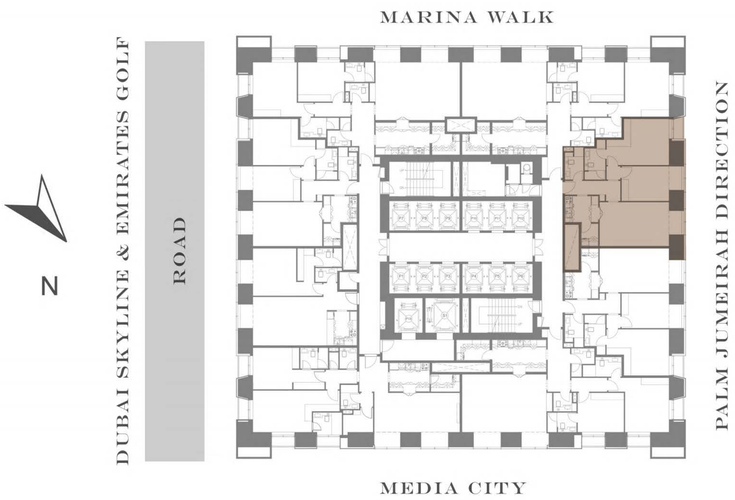

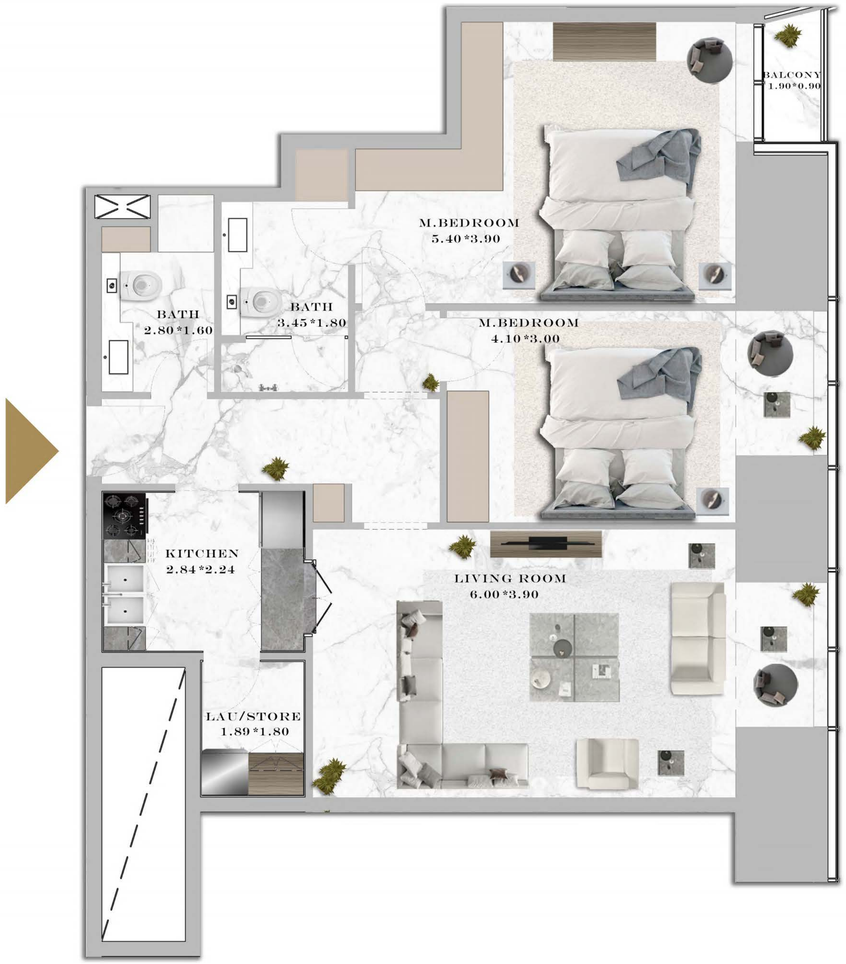

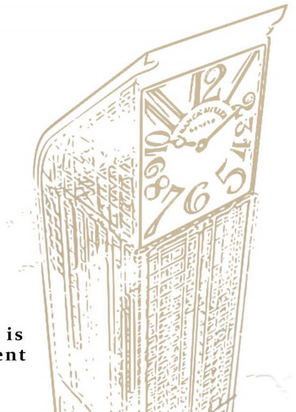

FLOOR PLANS. All dimensions are in imperial and metric, and measured from finish to finish excluding construction tolerances. 2. All materials, dimensions, and drawings are approximate only. 3. Information is subject to change without notice, at developer's absolute discretion. 4. Actual area may vary from the stated area. 5. Drawings not to scale. 6. All images used are for illustrative purposes only and do not represent the actual size, features, specifications, fittings, and furnishings. 7. The developer reserves the right to make revisions / alterations, at it's absolute discretion, without any liability whatsoever.

FRANCK MULLER

AETERNITAS TOWER

BY LONDON GATE

2 BEDROOM

SUITE 7-08

SUITE AREA	147.65 SQ.M	1589.29 SQ.FT
TERRACE AREA	6.26 SQ.M	67.38 SQ.FT
TOTAL AREA	153.91 SQ.M	1656.67 SQ.FT

KEY PLAN

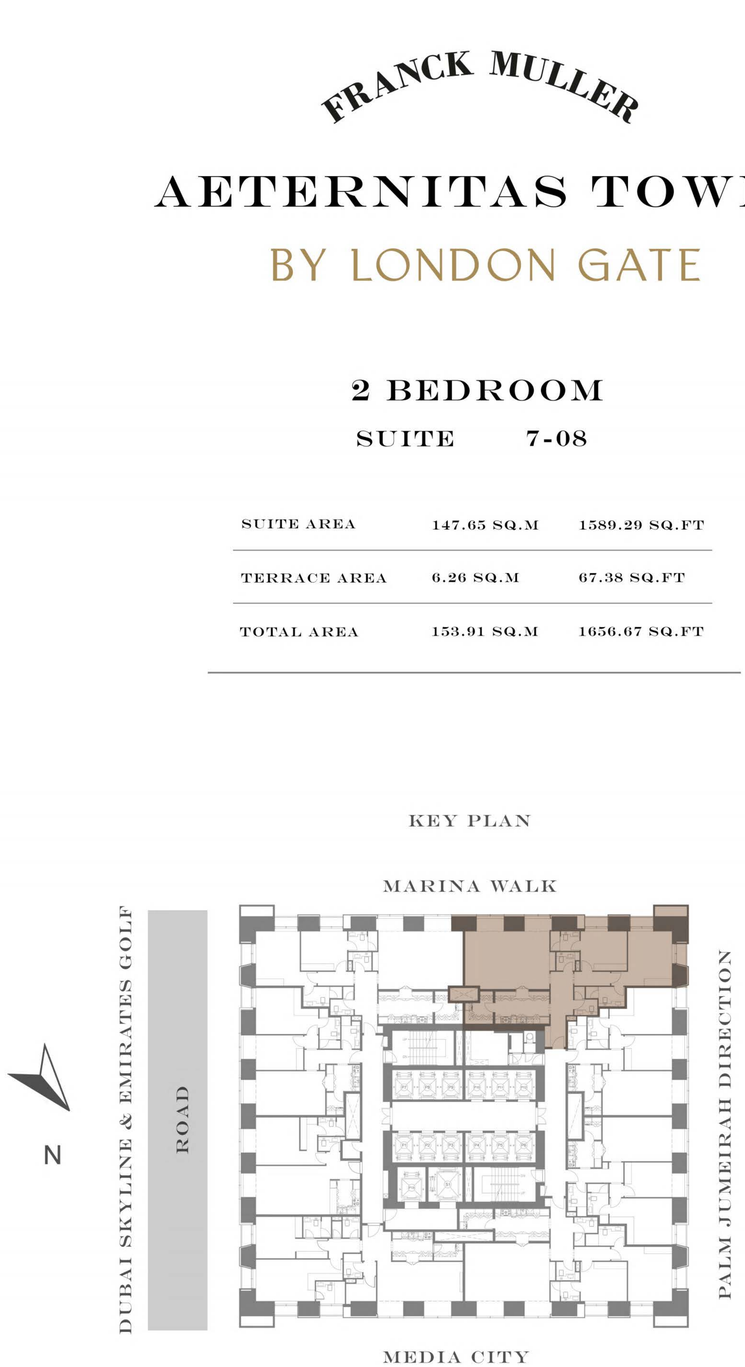

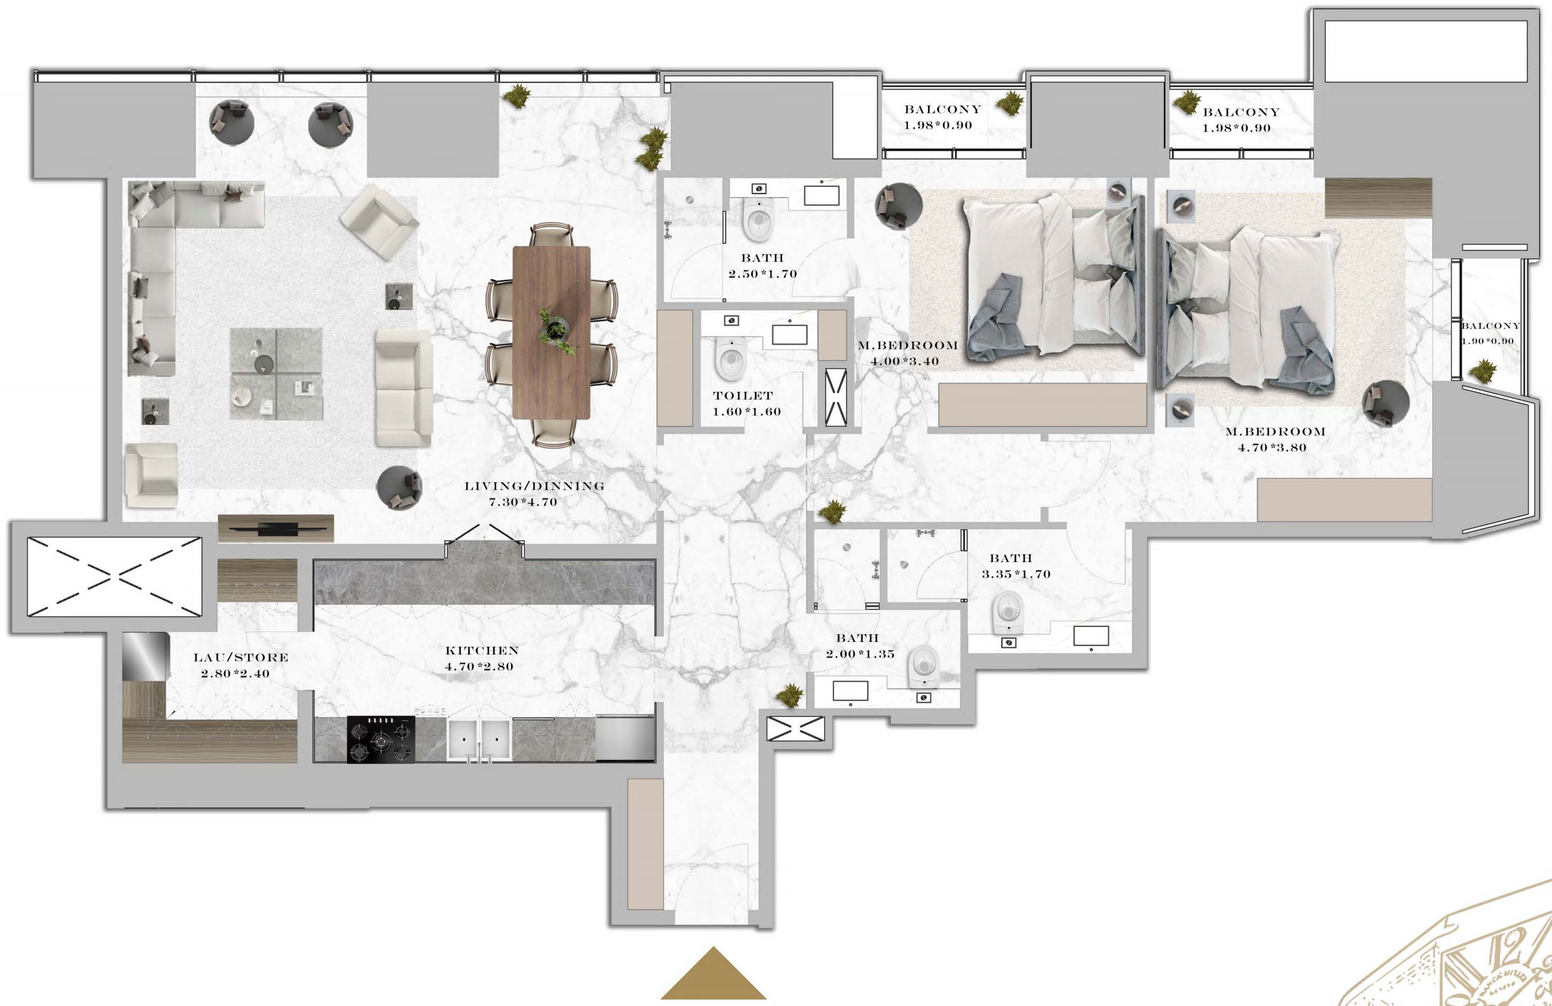
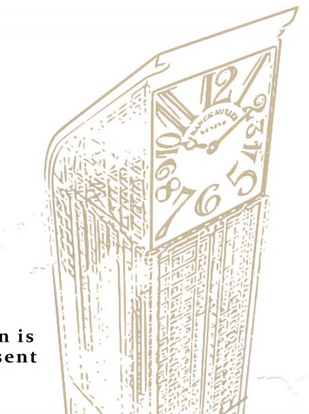
FLOOR PLANS. All dimensions are in imperial and metric, and measured from finish to finish excluding construction tolerances. 2. All materials, dimensions, and drawings are approximate only. 3. Information is subject to change without notice, at developer's absolute discretion. 4. Actual area may vary from the stated area. 5. Drawings not to scale. 6. All images used are for illustrative purposes only and do not represent the actual size, features, specifications, fittings, and furnishings. 7. The developer reserves the right to make revisions / alterations, at it's absolute discretion, without any liability whatsoever.